\\delcounty\delco\Engineering\County Engineer\Design\Projects\098-01.58 (Peachblow and Piatt Int)\Concept\DWG\098-0158_base_v1.dwg 15-Jul-19 11:28 AM

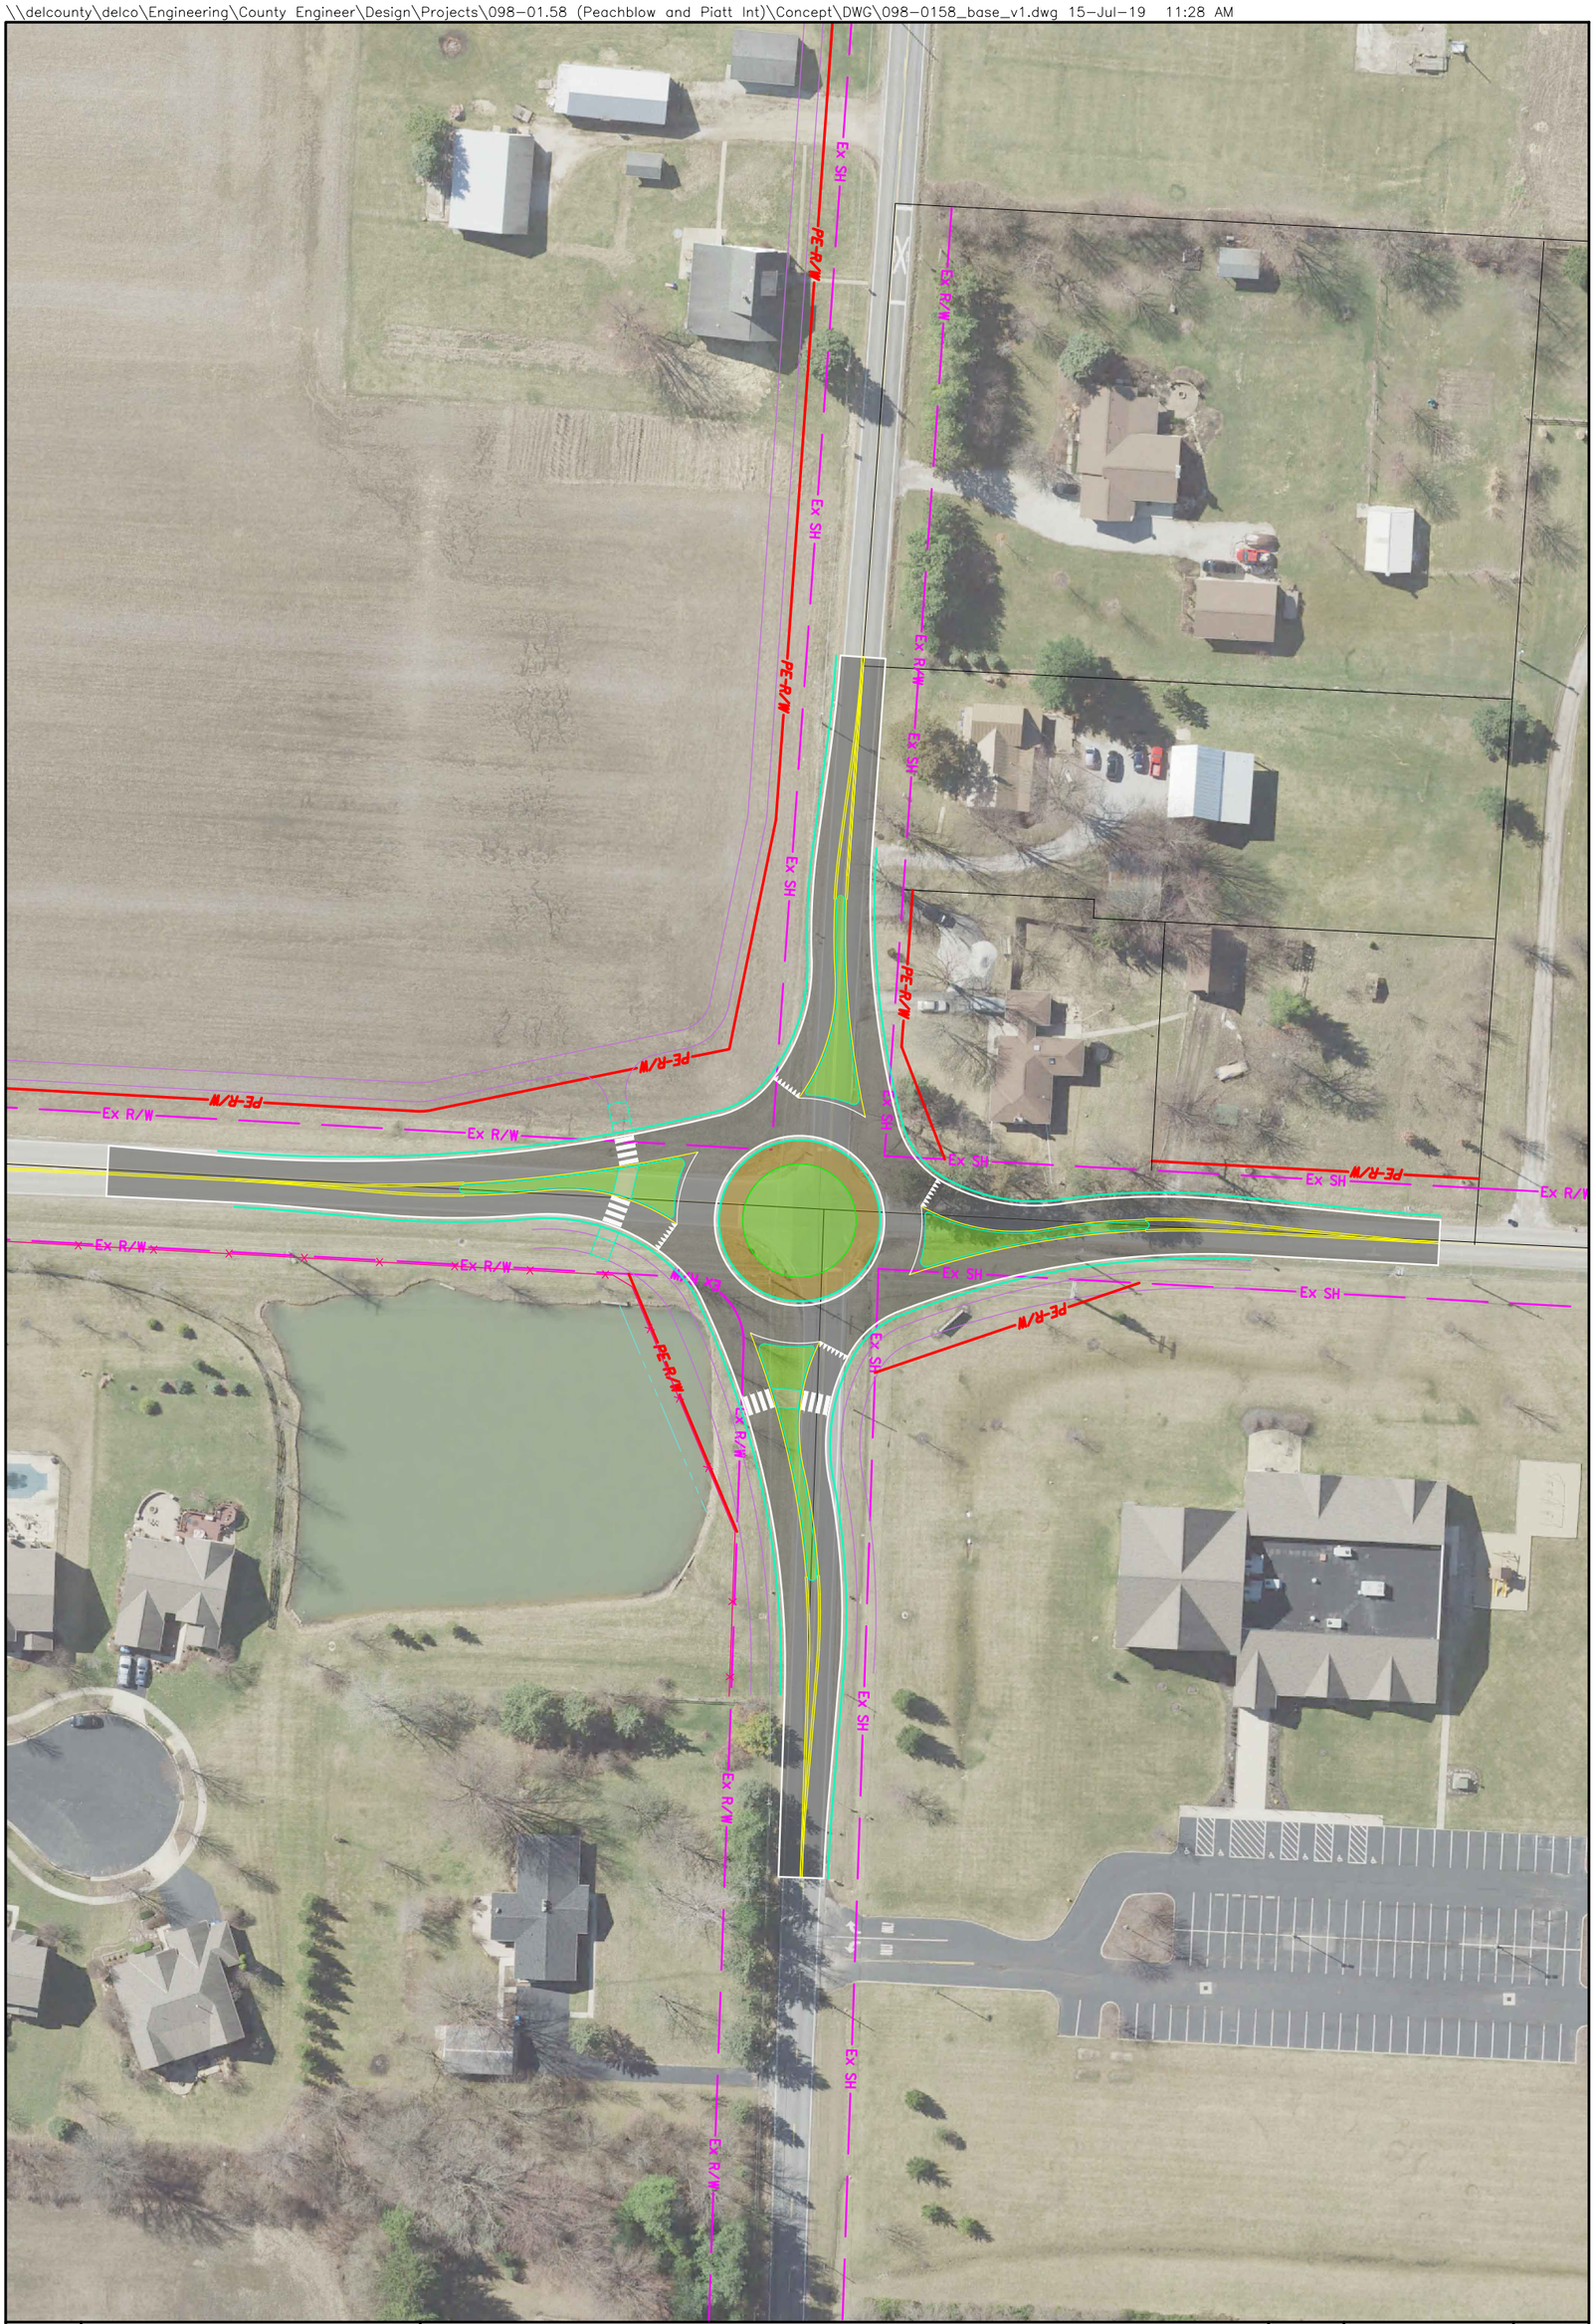

DEL-CR98-01.58	CONCEPTUAL PLAN	CALCULATED RMR / CHECKED ---	0 20 40 80 HORIZONTAL SCALE IN FEET