


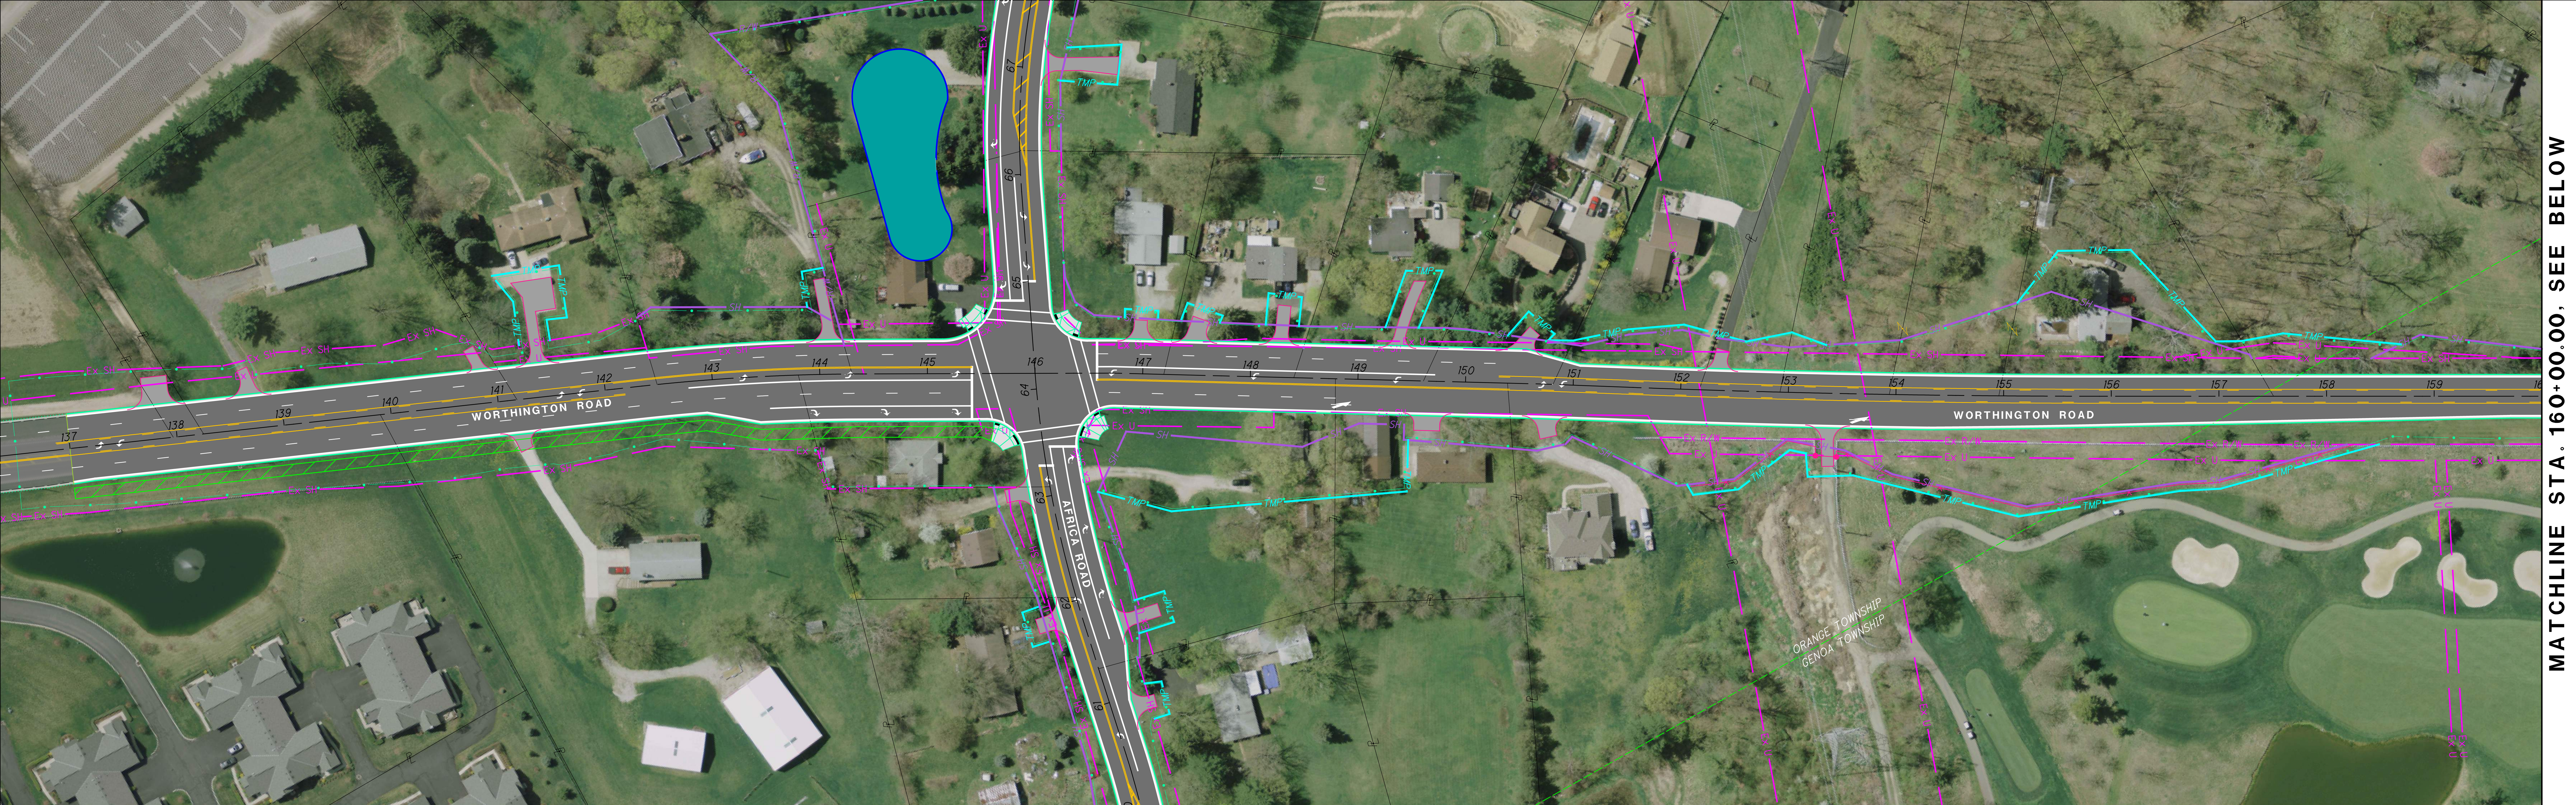

MATCHLINE STA. 160+00.00, SEE BELOW



MATCHLINE STA. 160+00.00, SEE ABOVE




DEL-CR13-1.65

WORTHINGTON ROAD IMPROVEMENTS

LEGEND

- Ex R/W
- Ex SH
- Ex U
- SH
- TMP
- CONSTRUCTION LIMITS
- PROPERTY LINE
- TOWNSHIP LINE
- FUTURE SHARED USE PATH

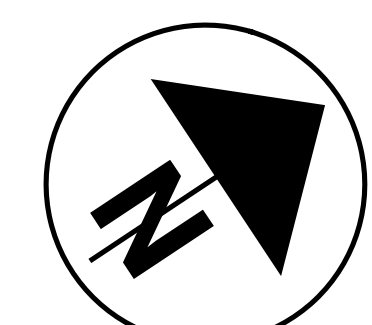

0 50 100
HORIZONTAL
SCALE IN FEET